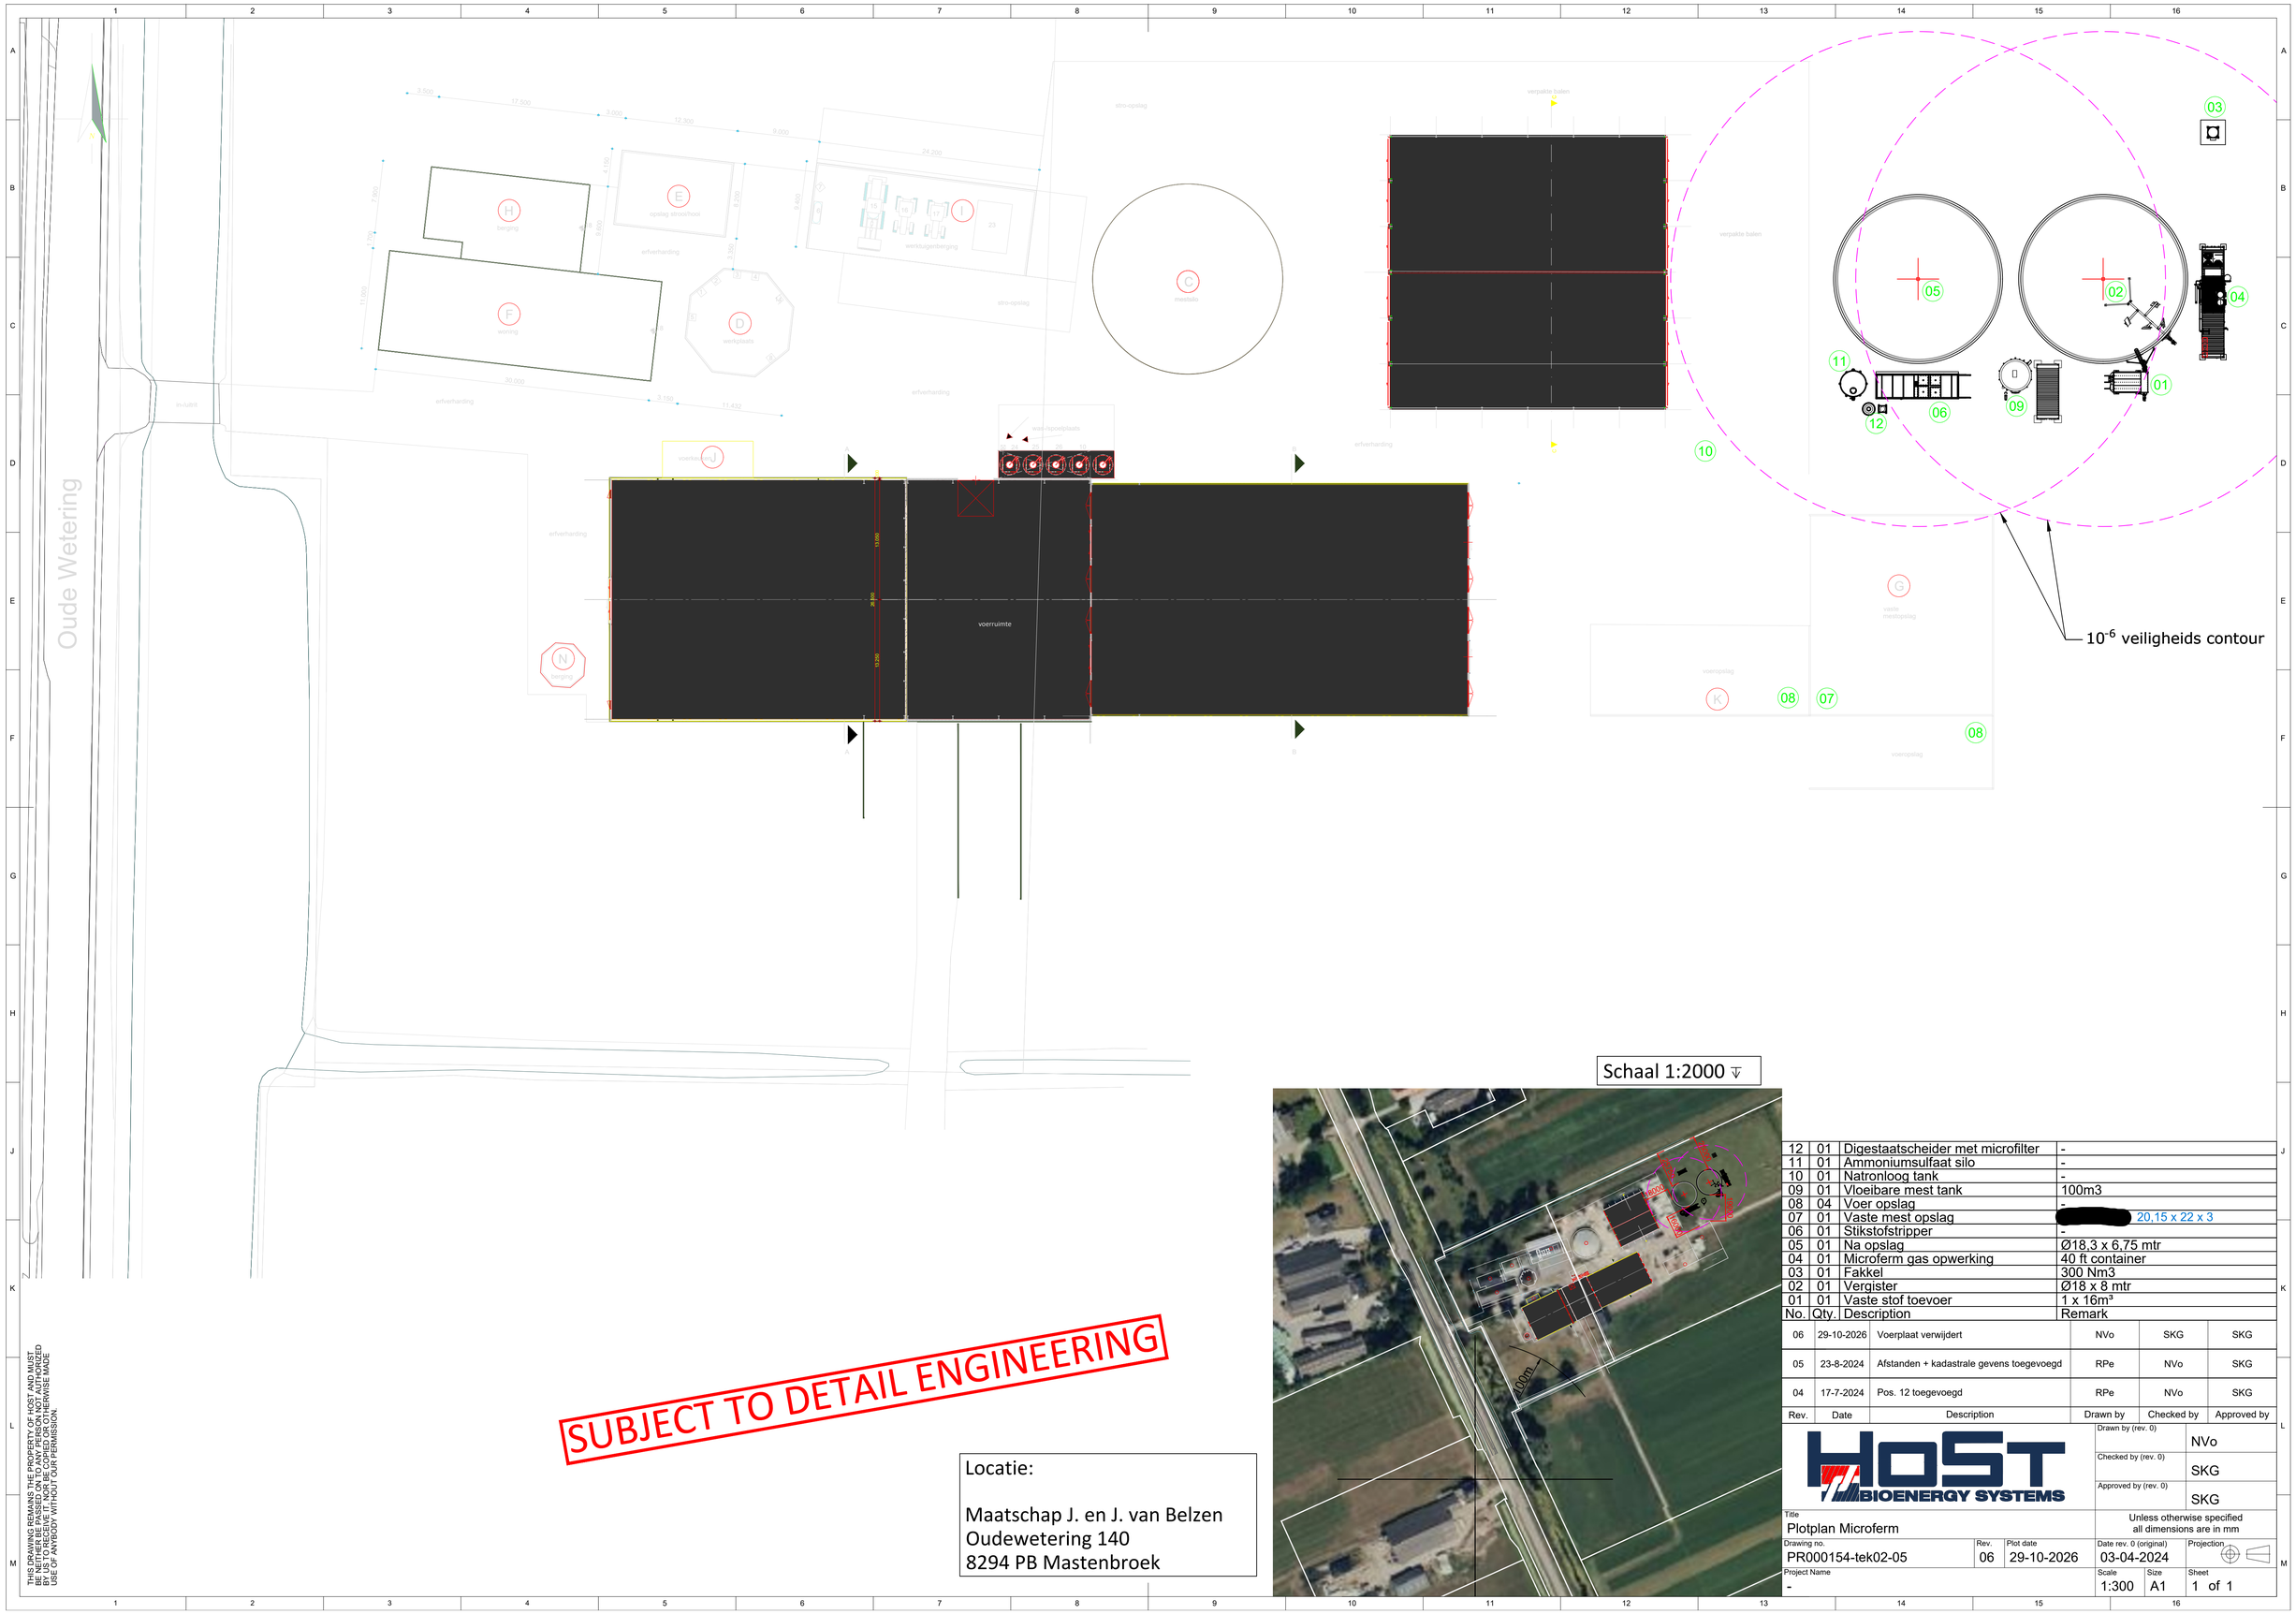


SUBJECT TO DETAIL ENGINEERING

Schaal 1:2000

Locatie:

Maatschap J. en J. van Belzen
Oudewetering 140
8294 PB Mastenbroek

No.	Qty.	Description	Remark
12	01	Digestaatscheider met microfilter	-
11	01	Ammoniumsulfaat silo	-
10	01	Natronloog tank	-
09	01	Vloeibare mest tank	100m3
08	04	Voer opslag	-
07	01	Vaste mest opslag	[redacted] 20,15 x 22 x 3
06	01	Stikstofstripper	-
05	01	Na opslag	Ø18,3 x 6,75 mtr
04	01	Microferm gas opwerking	40 ft container
03	01	Fakkel	300 Nm3
02	01	Vergister	Ø18 x 8 mtr
01	01	Vaste stof toevoer	1 x 16m³

Rev.	Date	Description	Drawn by	Checked by	Approved by
06	29-10-2026	Voerplaat verwijdert	NVo	SKG	SKG
05	23-8-2024	Afstanden + kadastrale gevens toegevoegd	RPe	NVo	SKG
04	17-7-2024	Pos. 12 toegevoegd	RPe	NVo	SKG

HOST BIOENERGY SYSTEMS

Drawn by (rev. 0)	NVo
Checked by (rev. 0)	SKG
Approved by (rev. 0)	SKG

Title: Plotplan Microferm

Unless otherwise specified all dimensions are in mm

Drawing no.	Rev.	Plot date	Date rev. 0 (original)	Projection
PR000154-tek02-05	06	29-10-2026	03-04-2024	

Project Name	Scale	Size	Sheet
-	1:300	A1	1 of 1

THIS DRAWING REMAINS THE PROPERTY OF HOST AND MUST BE NEITHER BE PASSED ON TO ANY PERSON NOT AUTHORIZED BY HOST NOR COPIED, LOANED OR USED FOR OTHERWISE MADE USE OF ANYBODY WITHOUT OUR PERMISSION