

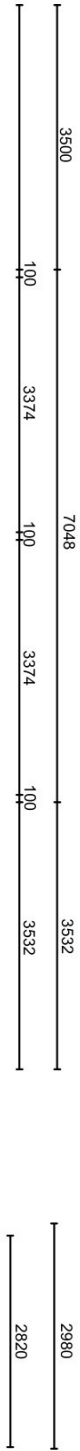
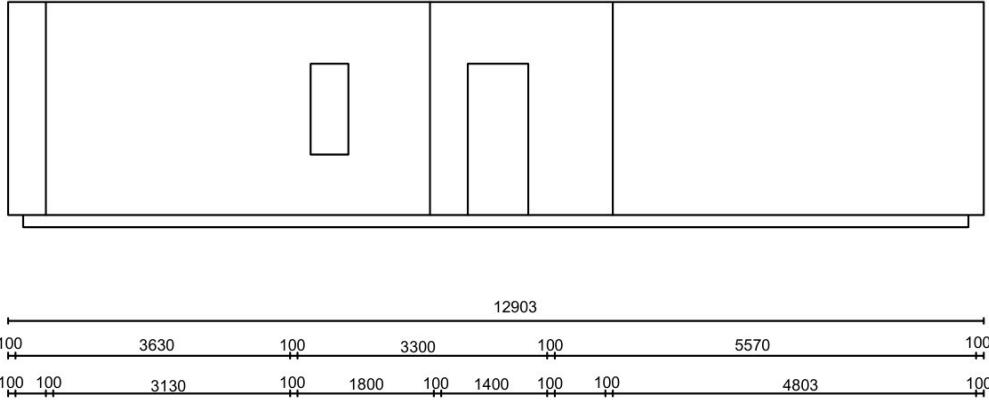




AANZICHT: A

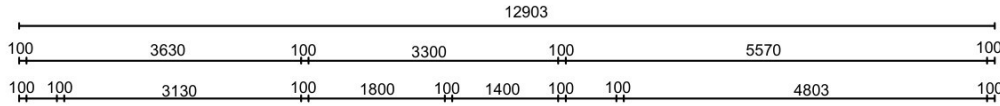

AANZICHT: D

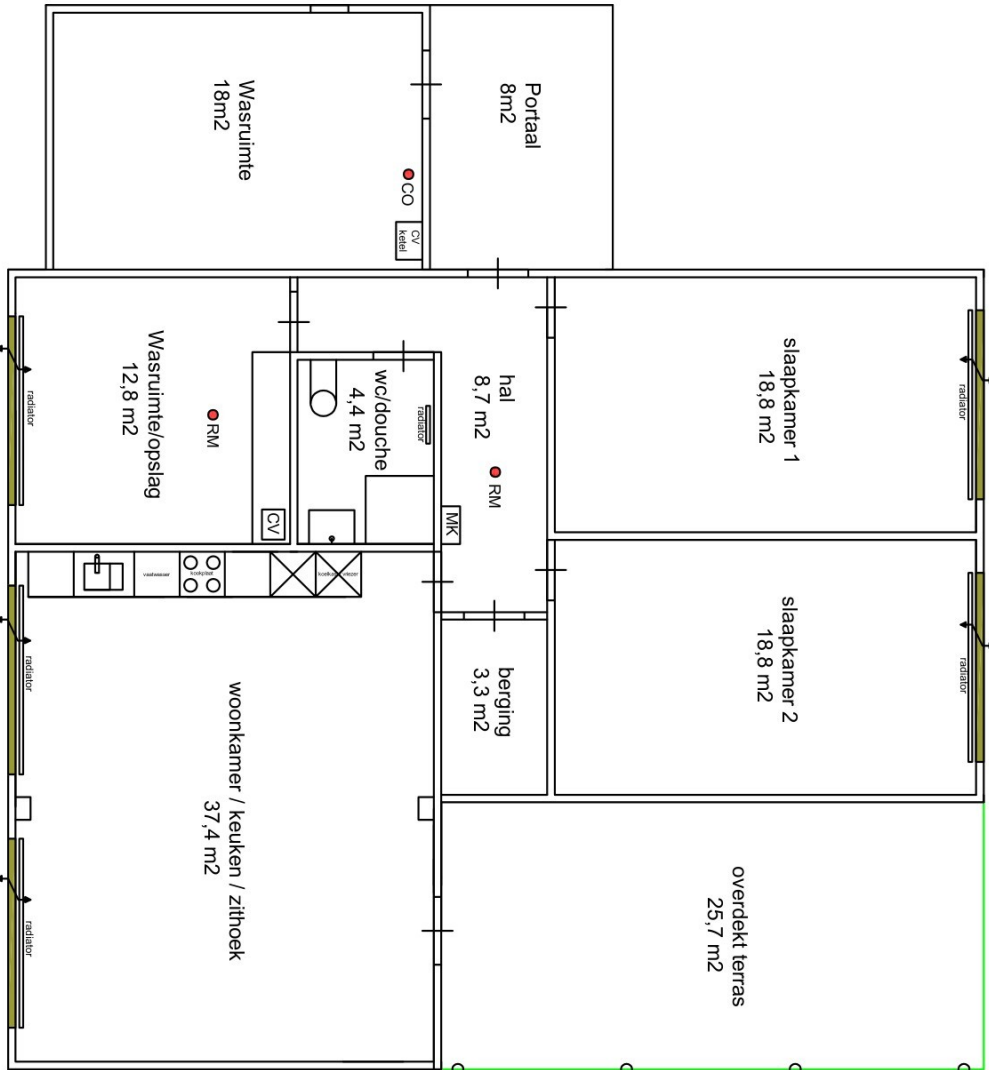

AANZICHT: B

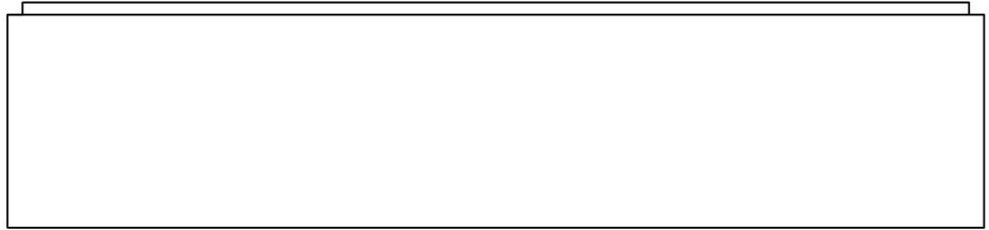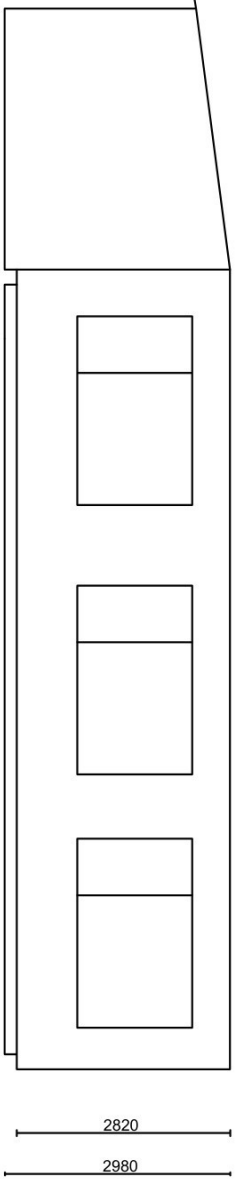

AANZICHT: C

Itemnr		Quantity	Title/Name, designation, material, dimension etc		Article No./Reference
Designed by			Checked by		Date
			Approved by - date		16/09/26
			Filename		
			Edition		Scale
			Rev.1		1/1

BINNENWEG 7 DEURNE

WOONUNIT

20260916