



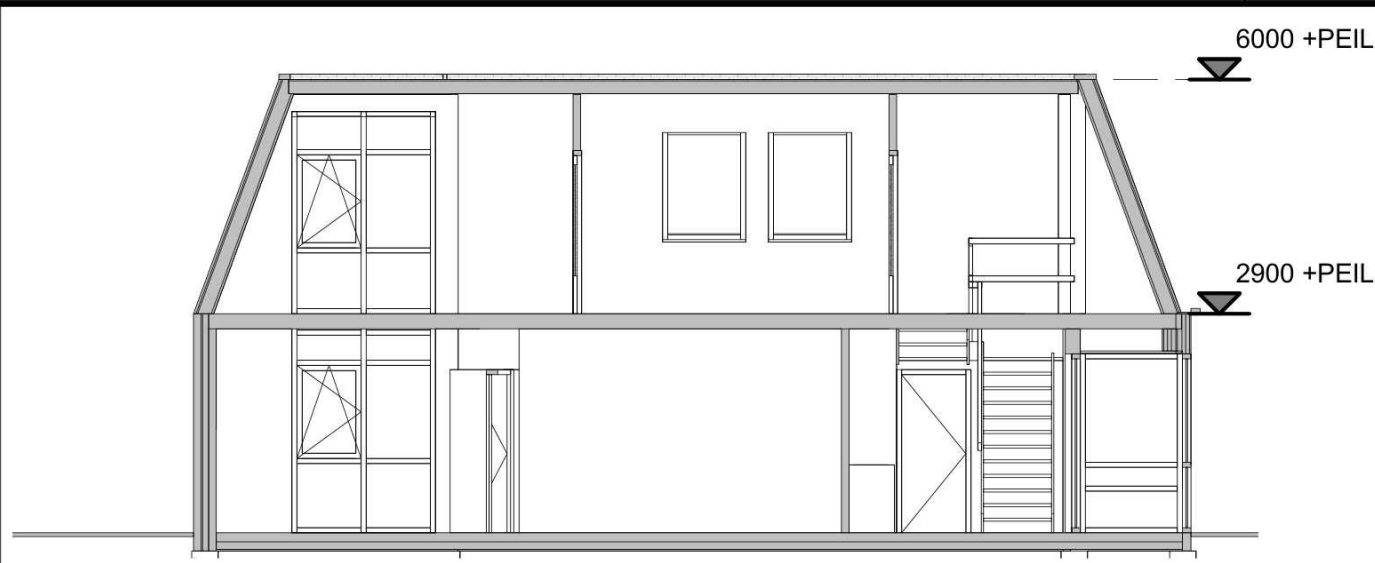


Principedoorsnede AA bestand

schaal 1 : 100

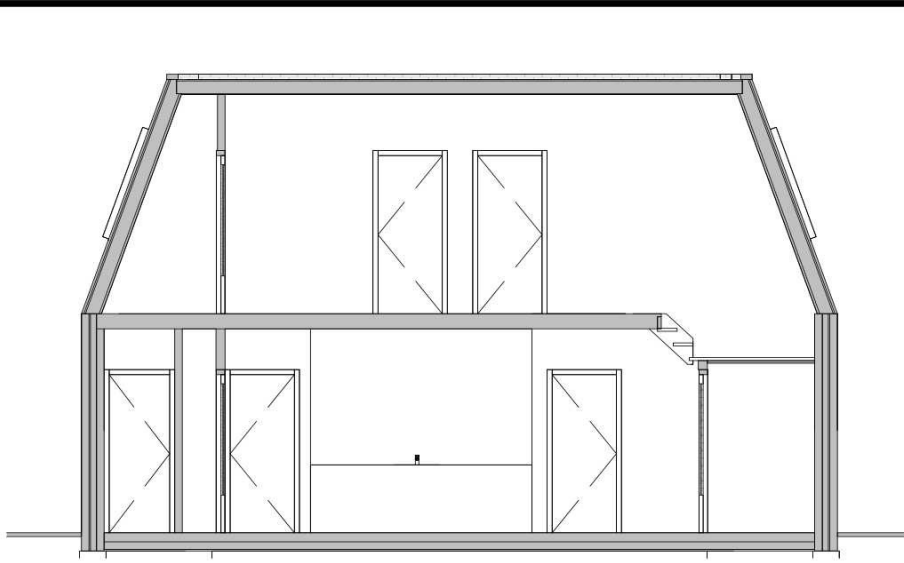

Principedoorsnede BB bestand


schaal 1 : 100

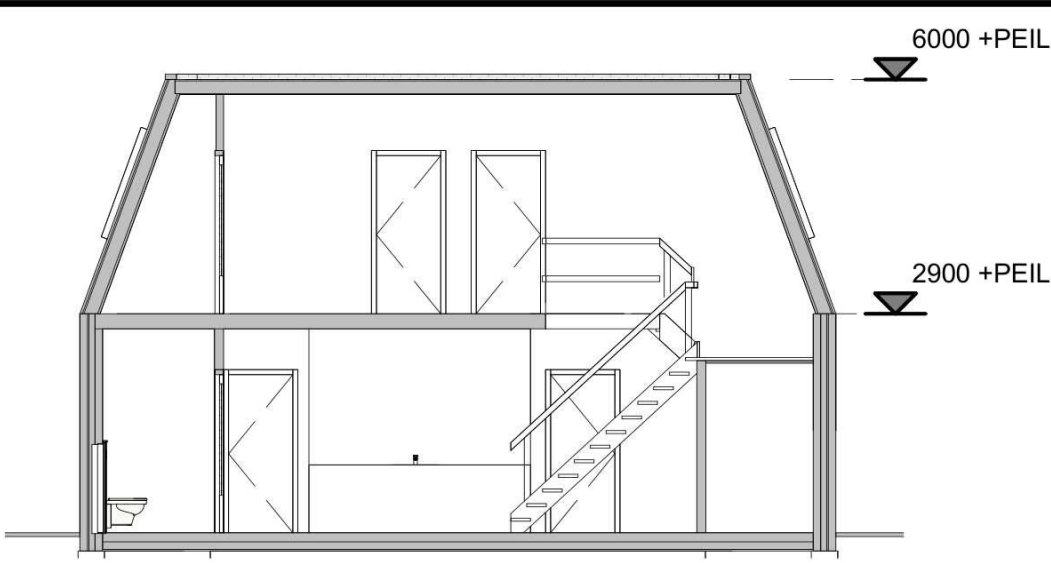

Principedoorsnede CC bestand


schaal 1 : 100

Nr.	Ruimte	Gebruiksoppervlak
0.01	Tochtportaal	4.4 m²
0.02	Hal	14.9 m²
0.03	Kast	3.1 m²
0.04	Toilet 1	1.4 m²
0.05	Meterkast	0.5 m²
0.06	Pantry	1.1 m²
0.07	Kantoor 1	29.9 m²
0.08	Kantoor 2	11.4 m²
0.09	Kantoor 3	19.7 m²
0.10	Pantry	10.1 m²
0.11	Berging	8.5 m²
0.12	Berging	3.3 m²
00_begane grond		108.3 m²
1.01	Overloop	18.8 m²
1.02	Toilet 2	0.9 m²
1.03	Pantry	1.1 m²
1.04	Kantoor 3	33.0 m²
1.05	Kantoor 4	17.5 m²
1.06	Kantoor 5	15.0 m²
01_eerste verdieping		86.3 m²
Totaal GO ca.		194.6 m²

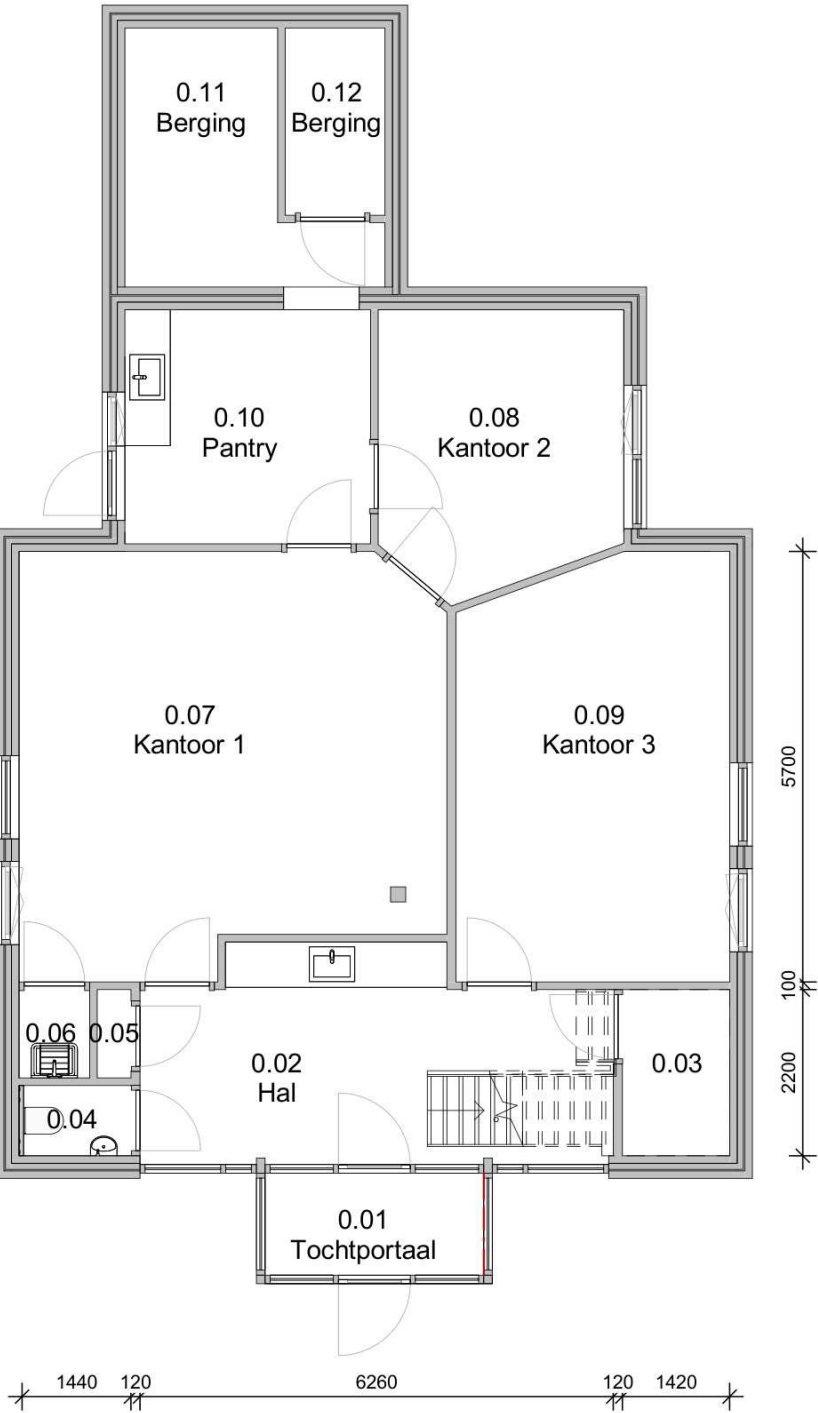

Begane grond bestand

schaal 1 : 100

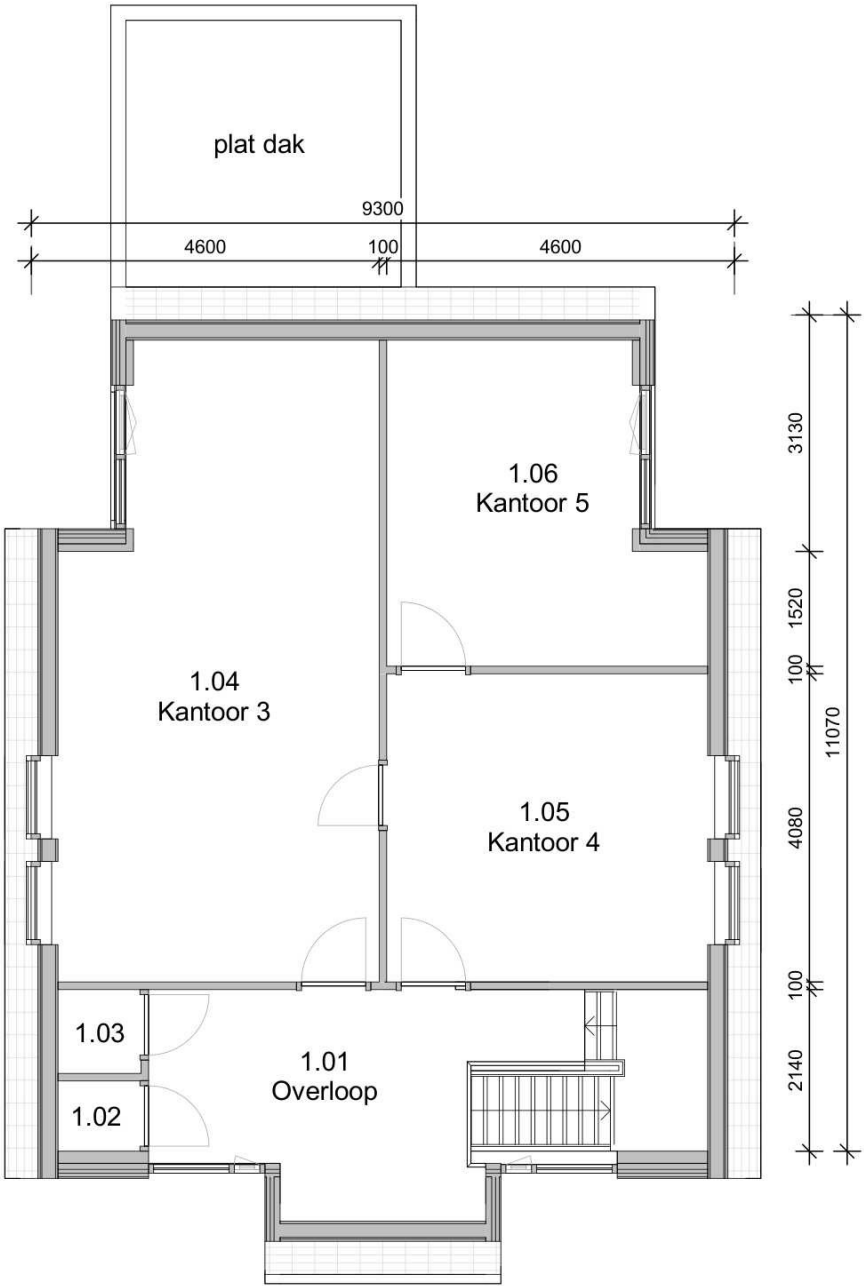

Eerste verdieping bestand

schaal 1 : 100

		bladnr	
		301	
opdrachtgever		onderwerp	
		Bestaande toestand	
		schaal:	1 : 100
		get.:	-
		dd.:	16-10-2026
		afmetingen:	
		A2	
		bouwlaag / bouwdeel	
		discipline:	
		kadaster:	
		GEM.: Deurne	
		SECTIE: L	
		NR: 8467	