
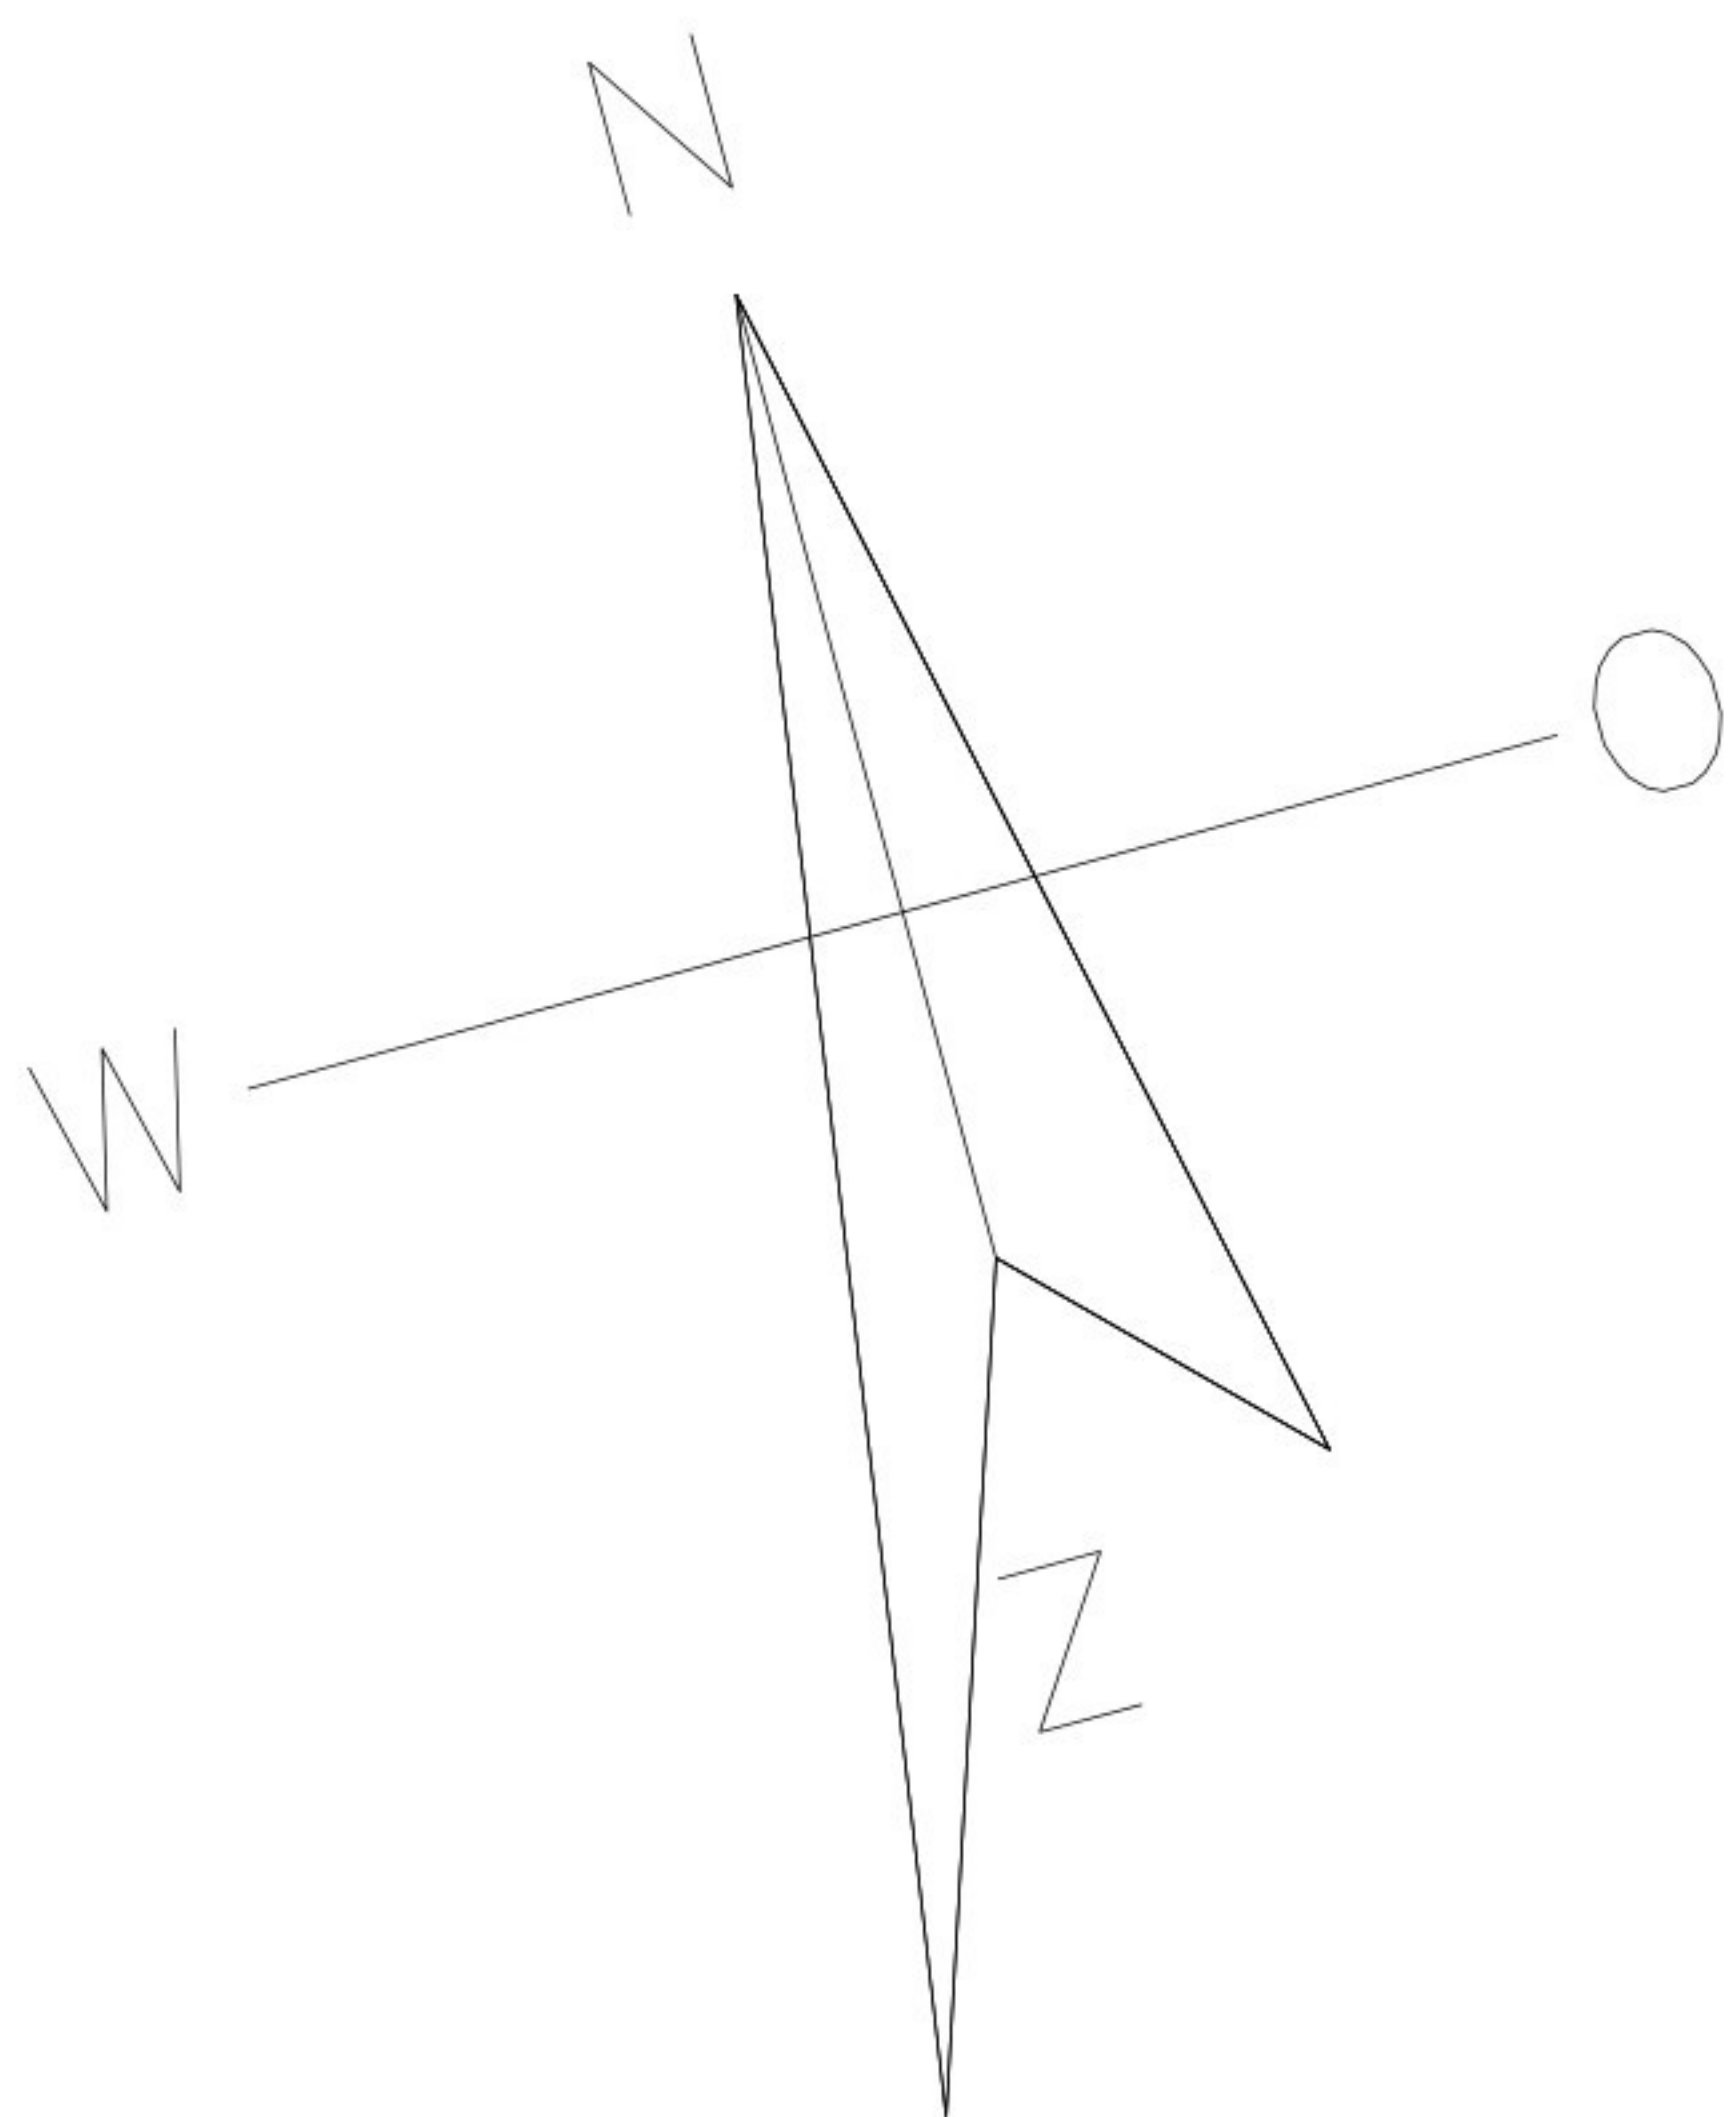


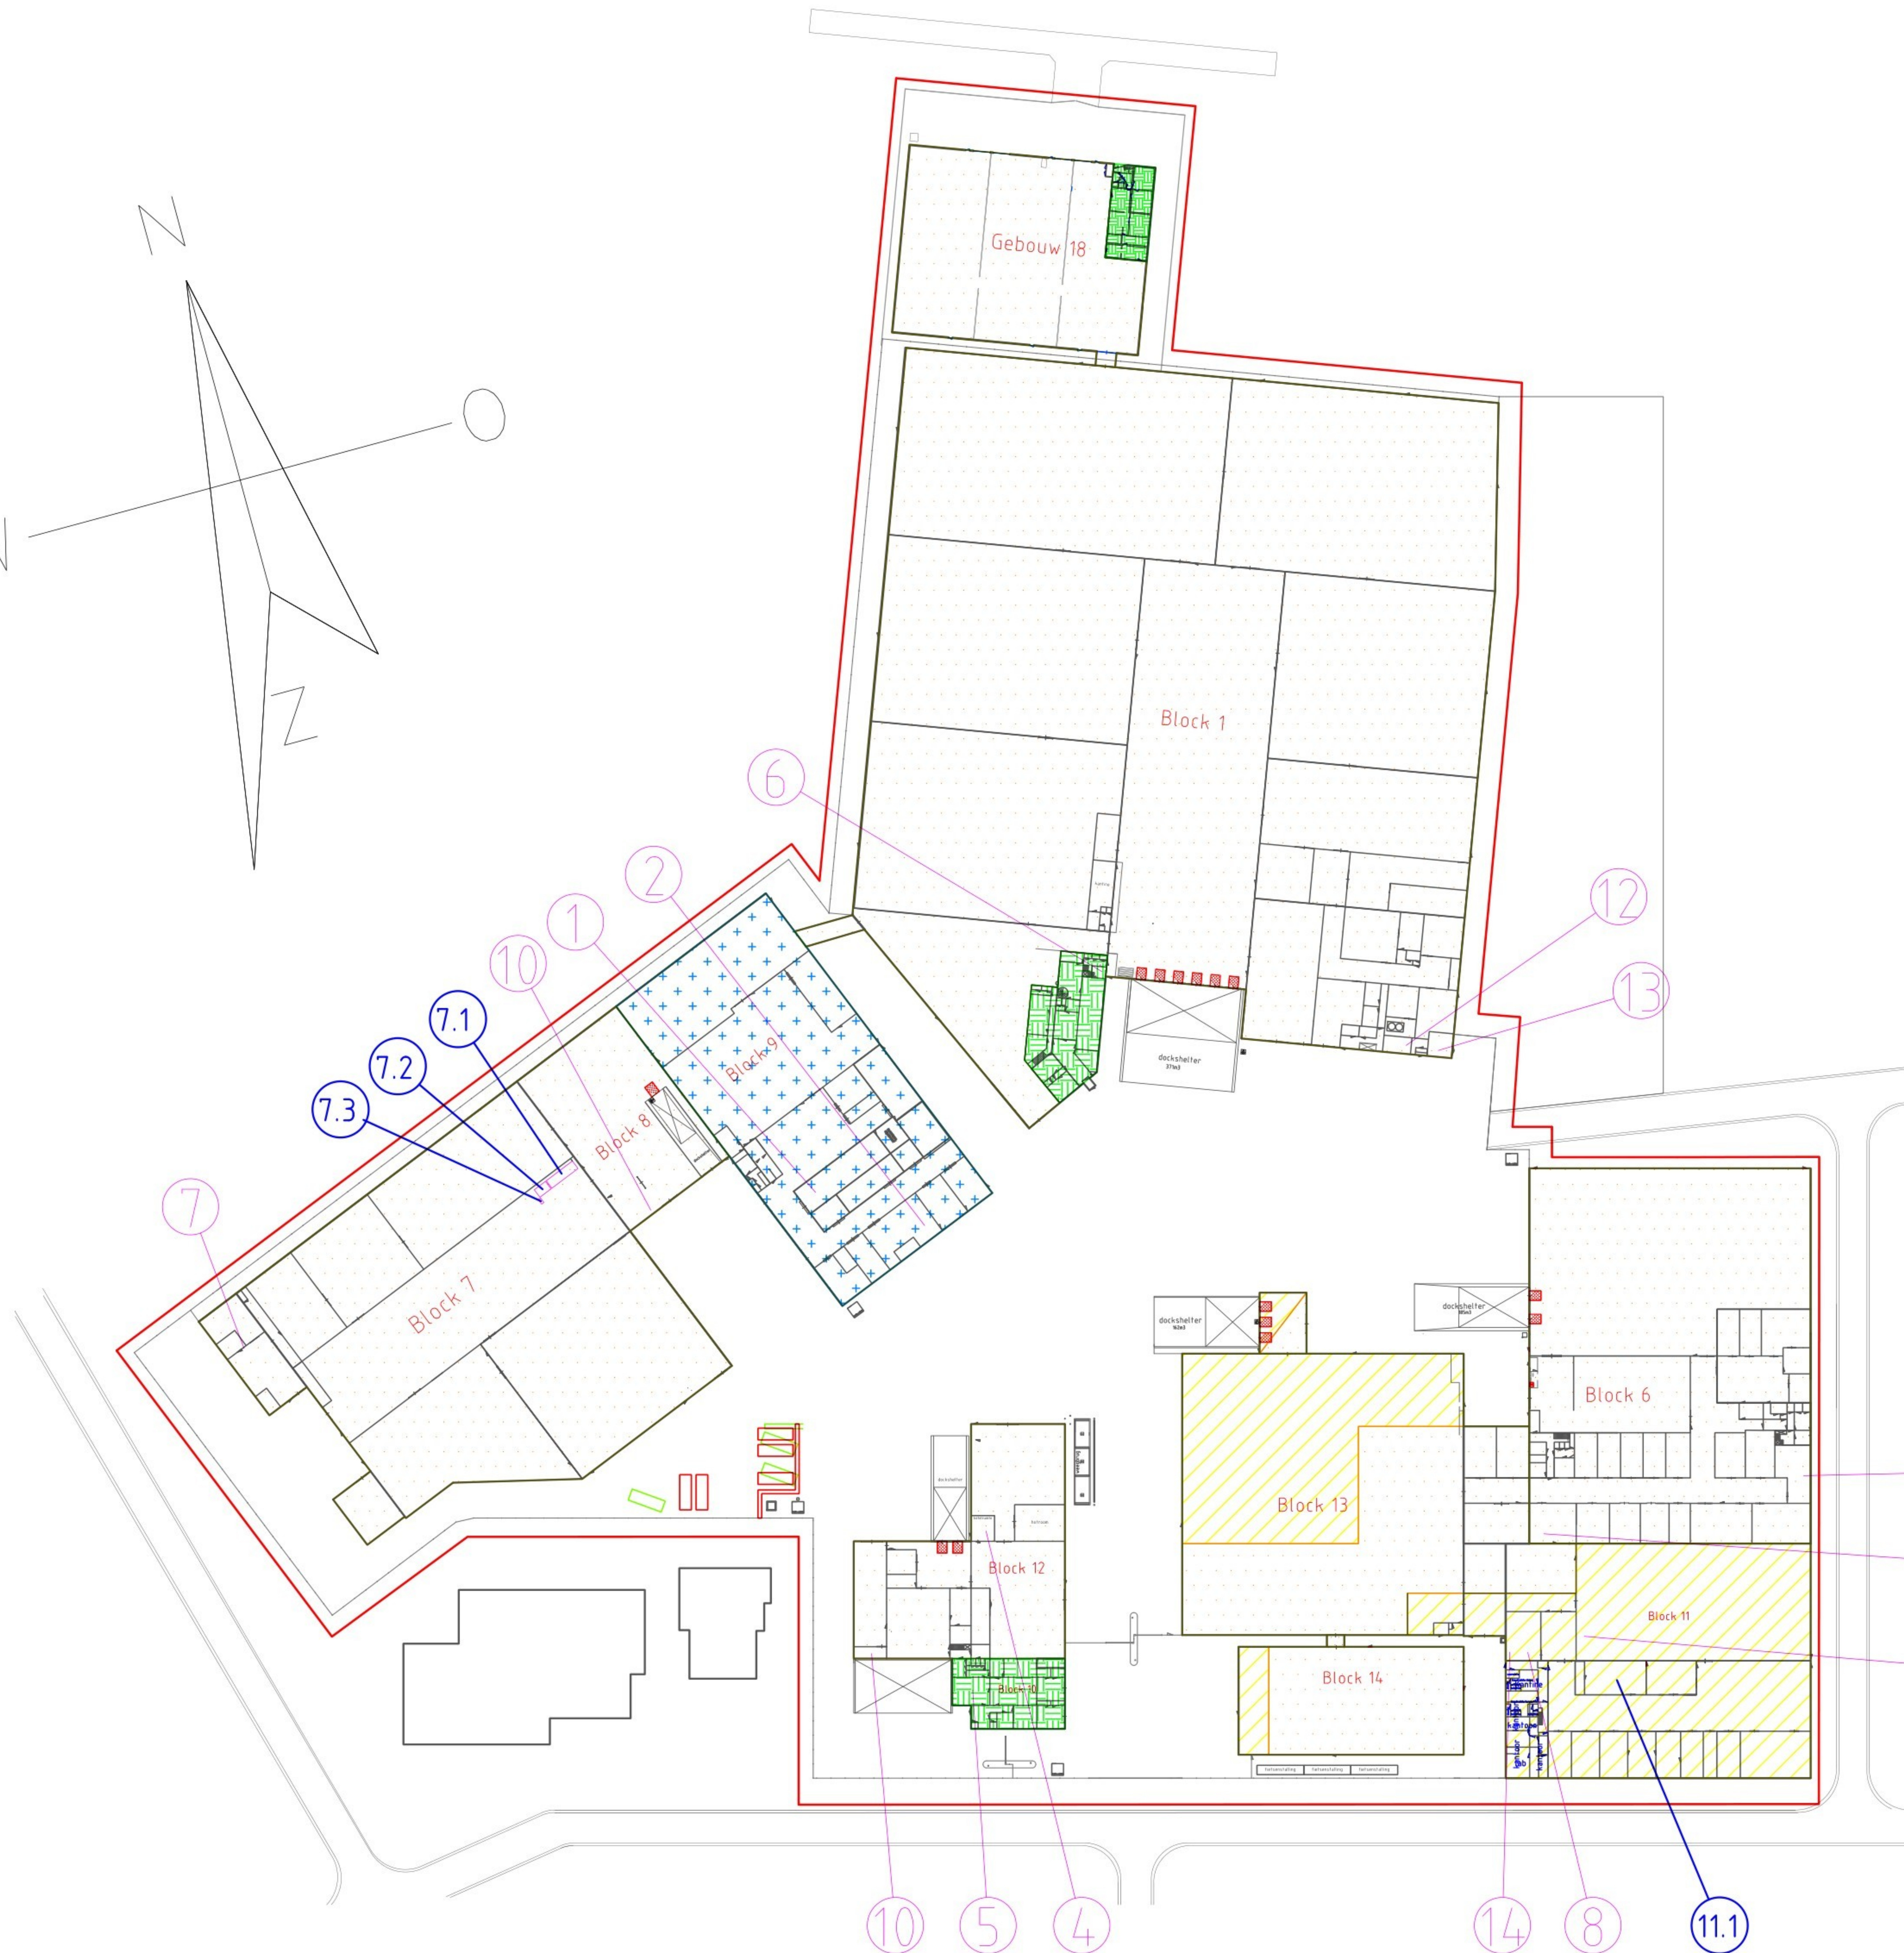

1. DROOG INSTALLATIE (GAS), VIERKANT 120x120cm, H=10m, 2x 475kW + 2x 750kW
2. DROOG INSTALLATIE (GAS), ROND 40cm, H=11.3m, 200kW
3. DROOG INSTALLATIE (GAS), VIERKANT 60x60cm, H=3.1m, 40kW
4. CV INSTALLATIE (GAS), ROND 30cm, H=7.8m, 435kW
5. CV INSTALLATIE (GAS), ROND 11cm, H=4m, 26kW
6. CV INSTALLATIE (GAS), ROND 11cm, H=8.5m, 45kW
7. CV INTALLATIE (GAS), ROND 20cm, H=4.5m, 25kW
8. HOGE DRUK REINIGER (DIESEL), ROND 20cm, H=8.6m, 1 STUKS
9. HOGE DRUK REINIGER (DIESEL), ROND 20cm, H=9.5m, 2 STUKS
10. HOGE DRUK REINIGER (DIESEL), ROND 20cm, H=7m, 1 STUKS
11. HOGE DRUK REINIGER (DIESEL), ROND 20cm, H=4m, 1 STUKS
12. HOGE DRUK REINIGER (DIESEL), ROND 20cm, H=2.2m, 1 STUKS
13. SPRINKLERPOMP (DIESEL), ROND 11cm, H=3.5m
14. CV INTALLATIE (GAS)
15. AFZUIGING (VENTILATIE), ROND 40cm, H=8.6M

7.1 ADR OPSLAG
7.2 ADR OPSLAG
7.3 ADR OPSLAG
11.1 ADR OPSLAG

LEGENDA			
DRIESSEN FOOD EXTRUSION		MULTI-PURPOSE OFFICE BUILDING	
DRIESSEN UNITED BLENDERS		FROMATECH	
FILE NAME	File number	SHEET	SCALE
Driessen Group of Companies	2937-000-00		
SIZE			
DRAWN			
CHECK			
APPR.			
Complex Voltstraat 5			