




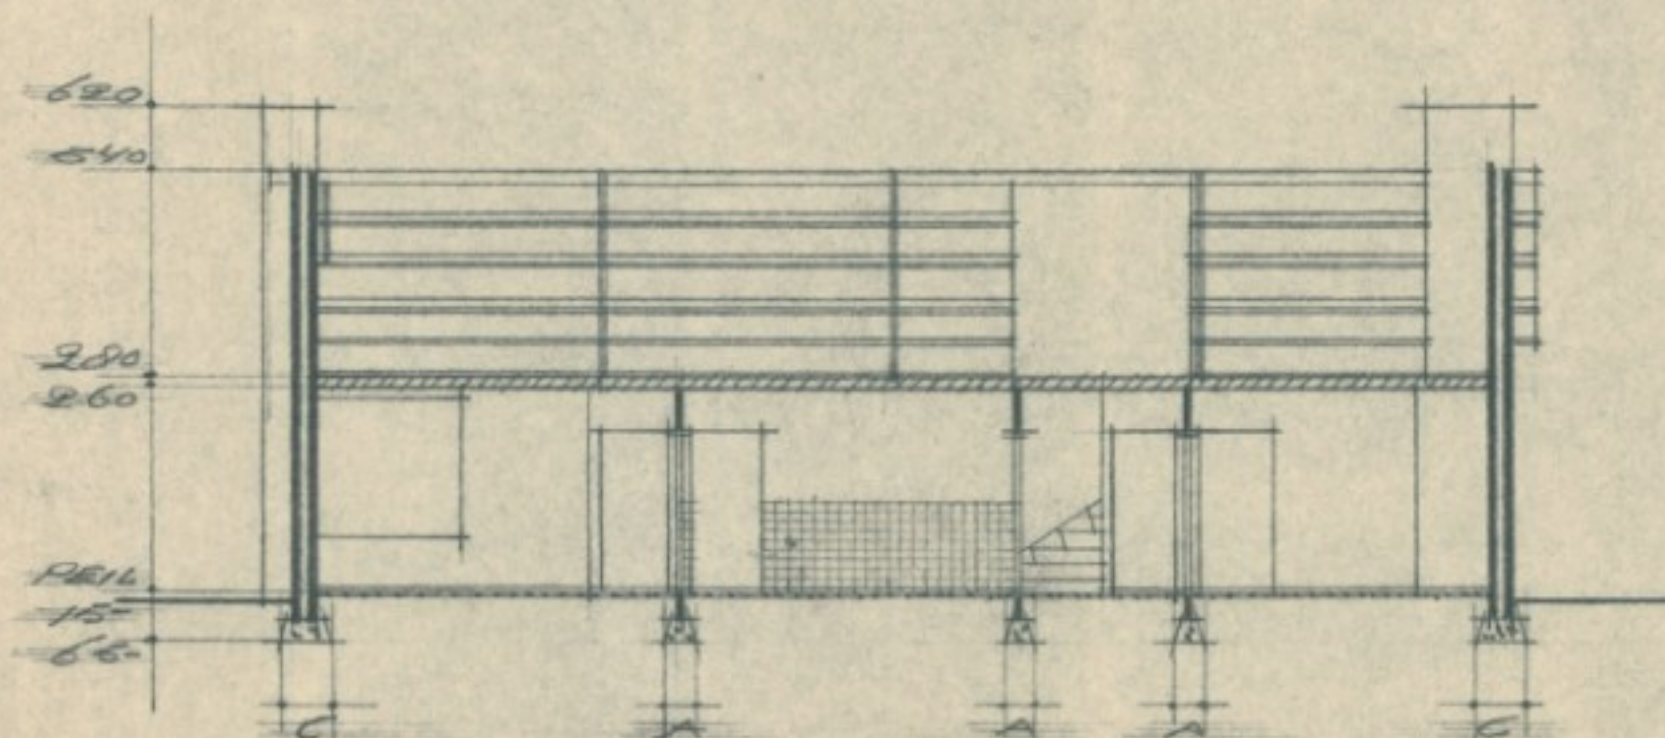


DOORSNED.

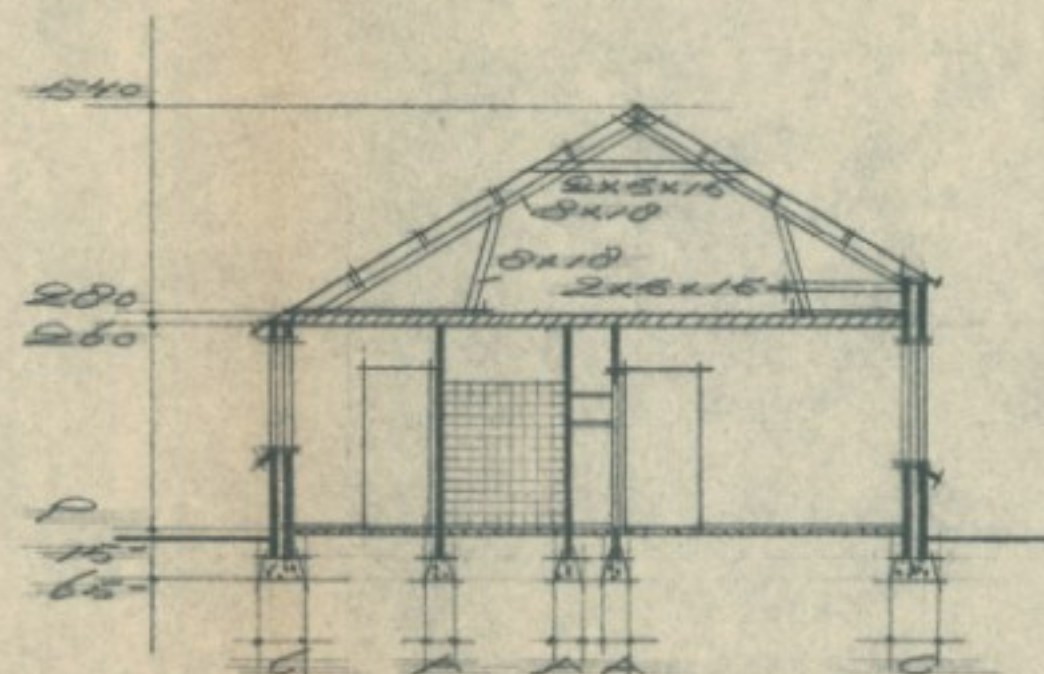

DOORSNED.

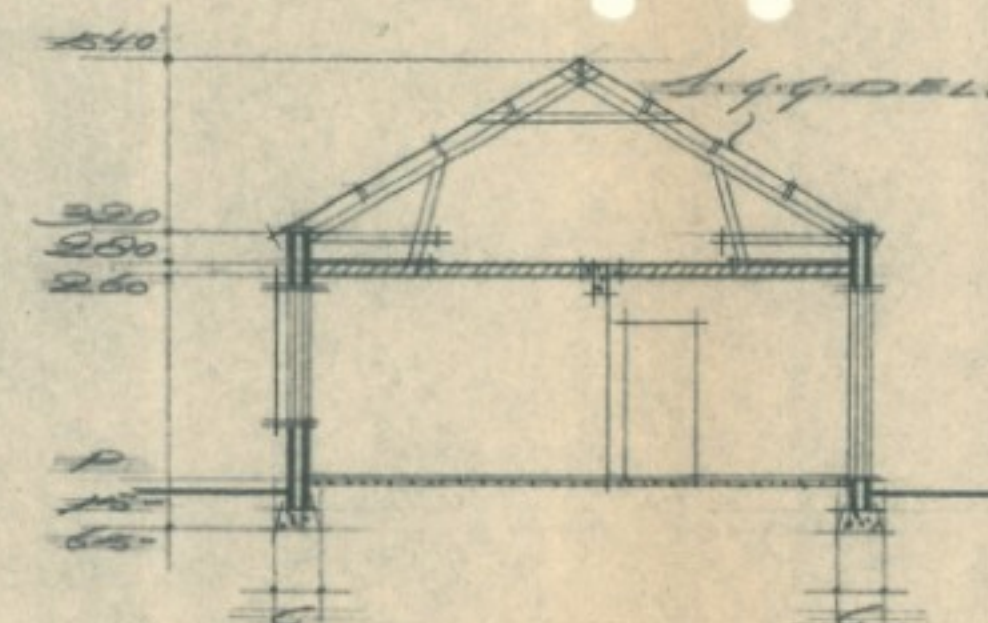


DOORSNED.

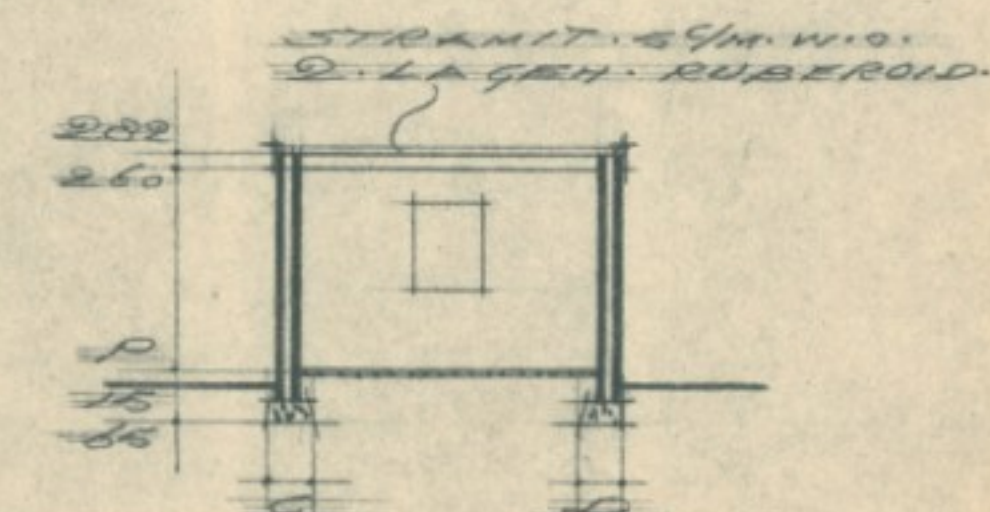


DOORSNED.

INHOUD:
WOONHUIS = $4.20 \times 7.65 \times 16.10 = 529$
 $2.90 \times 1.01 \times 0.08 = 24$
553 M²
GARAGE = $2.82 \times 4.50 \times 7.60 = 96$ M²

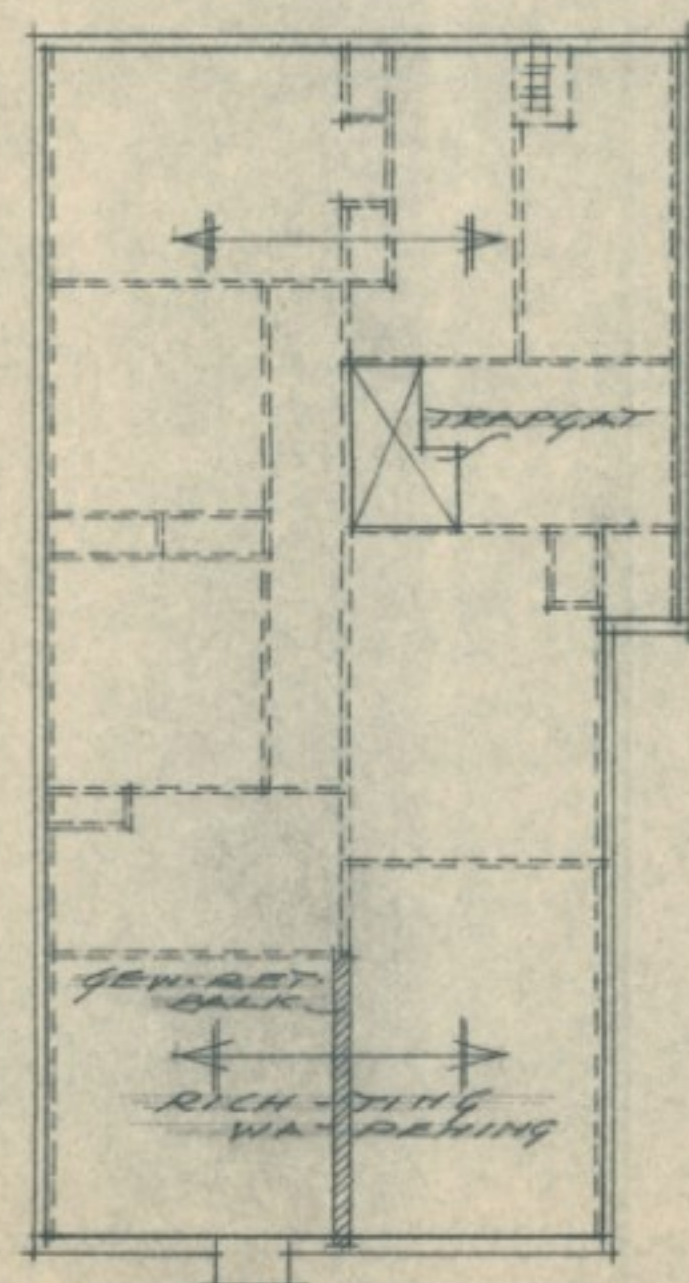


HOLLE BAKSTEENVOER.
HUTT. BEL. 200 kg/m².

VERDIEPINGVLOER.

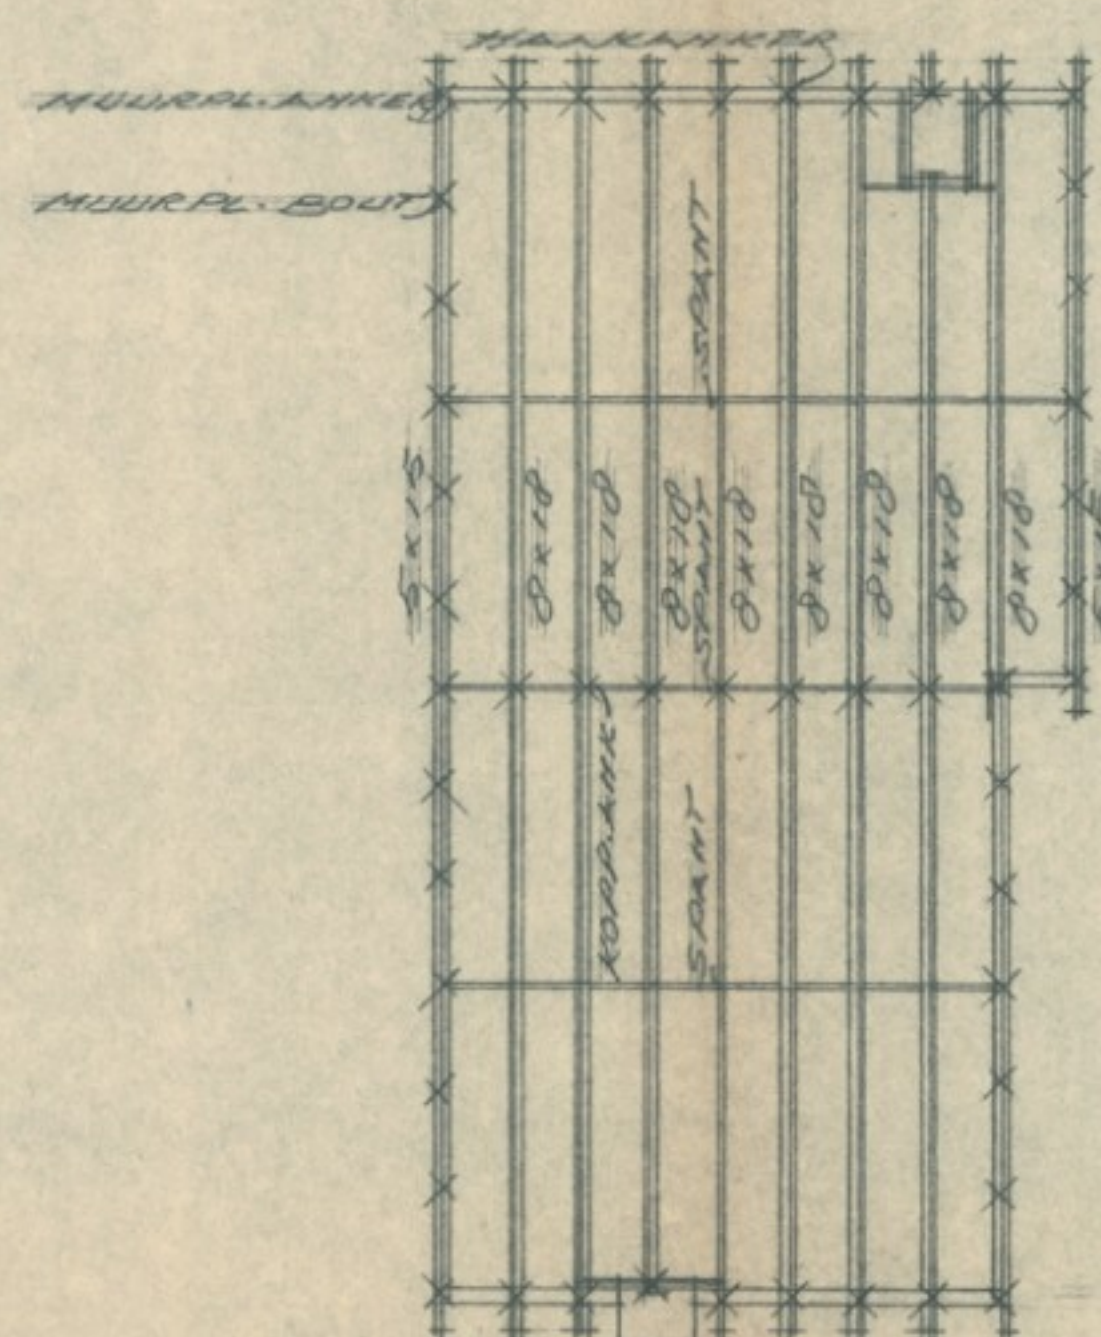

KAPPLAN.

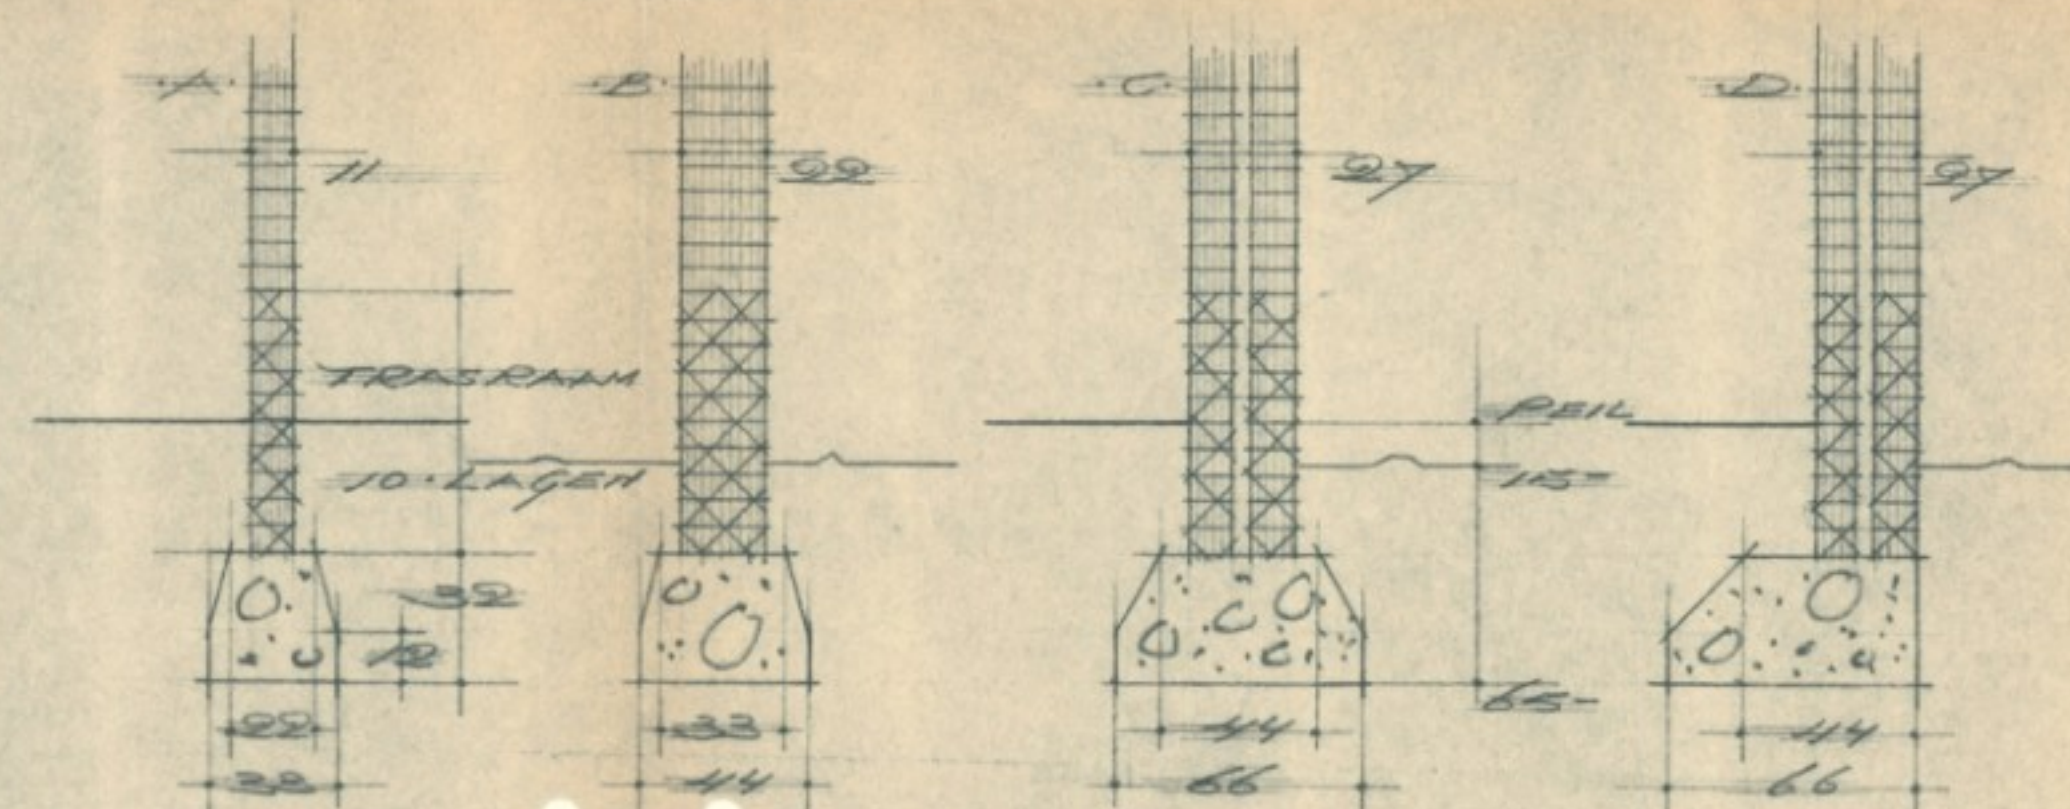

FUNDERINGEN. 1:20.

